Appeal Period Expires 11/24/10 Zoning District R2	**Town of Essex, Vermont** **Application for Zoning Permit** www.essex.org	Application Date __/__/__ Permit Number 2010-167

All construction is to be completed in accordance with the Town of Essex Zoning Regulations and any/all federal or state regulations now in effect. You are required to post this permit in a conspicuous location on the property during the appeal period and it must remain posted throughout the construction period. **You are required to contact the necessary state agencies to obtain state permits @ 879-5676.**

Any interested person may appeal the decision of the Zoning Administrator to the Zoning Board of Adjustment within fifteen (15) days of the permit's date of issuance. Commencing construction within this fifteen (15) day appeal period is prohibited by law.

Signed: _____

A

Parcel Account Numb. (Map-Parcel-Lot) 2-079-001-164
(found in Town Assessor's Office)

Property Address: 33 Winterlane Circle, Essex VT

Owner: David and Alaina Shevchik

Owner Address: 33 Winterlane Cir. Essex VT, 05452

Owner Phone: (work) 862-8027 (home) 876-7347

(cell) 318-6216 (Email) Sherryngal@yahoo.com

Contractors name: MiChar Construction Phone: _____

Cell: _____

Estimated Construction Dates: Start: 11/25/10 Completion: 1/25/11

Sq. Feet: 18x12 Estimated Cost (labor & materials): $ 25,000

B

Sewage Disposal (Please attach Sewer or Septic Application).

Public ☐ Private ☒ Connection Fee $_____ Date Paid: __/__/__

Proposed New Bedrooms: ____ Existing Bedrooms ____

C

Water (Please attach Water Service Application).

Public ☒ Private ☐ Fee $_____ Date Paid: __/__/__

D

Driveway (Please attach copy of approved Curbcut / Utility Application).

Date of approval __/__/__ N/A

E

Stormwater N/A

☐ Project disturbs an area greater than or equal to 1 acre – Erosion Control Permit Required. Attach completed permit application.

☐ Project creates new or expands existing impervious surface greater than or equal to ½ acre – Erosion Control Permit and Stormwater Management Permit required. Attach completed permit application.

F

Diagram – Show a sketch of project on reverse of this application with property lines, building, and setbacks or attach separate sheet. (Instruction sheet available upon request.)

See Diagram Enclosed
Sun Room.

G

Signature of Tenant and Signature of Owner _____

G

Check box(es) which describe proposed use or construction (circle choice in parenthesis).

N = New A = Addition R = Remodel

	N	A	R
Residential:			
Single Family	☐	☐	☐
Two-family (duplex)(other)	☐	☐	☐
Multi-family	☐	☐	☐
Condominium / Townhouse	☐	☐	☐
Mobile home	☐	☐	☐
Inclusions or Additions:			
Garage (attached) (detached)	☐	☐	☐
Porch (enclosed) (open)	☐	☐	☐
Deck	☐	☐	☐
Pool (in) (above) ground	☐	☐	☐
Shed	☐	☐	☐
Barn (residential) (agriculture)	☐	☐	☐
Non-residential:			
Commercial / Industrial	☐	☐	☐
Stormwater:			
Stormwater	☐	☐	☐
Erosion Control	☐	☐	☐
Other:			
Change in use	☐	☐	☐
Miscellaneous	☐	☐	☐
Renewal	☐	☐	☐

Office Use Only

Fees: Type	Amount	Date Pd.
Permit	$ 625.00	11/19/10
Recreation	$	__/__/__
Recording	$ 18.00	11/19/10
Certificate of Occ	$	__/__/__
Other	$	__/__/__

Building Permit

Approved ☒ Rejected ☐ Date 11/9/10

Issued to: SHEVCHIK, DAVID W. JR. & ALAINA M.

Zoning Administrator: Shawn L Kelley

Notes: _____

C.O. Required Yes ☐ No ☒

(web) 11/02/10

THIS PERMIT VALID FOR TWELVE (12) MONTHS FROM DATE OF ISSUE

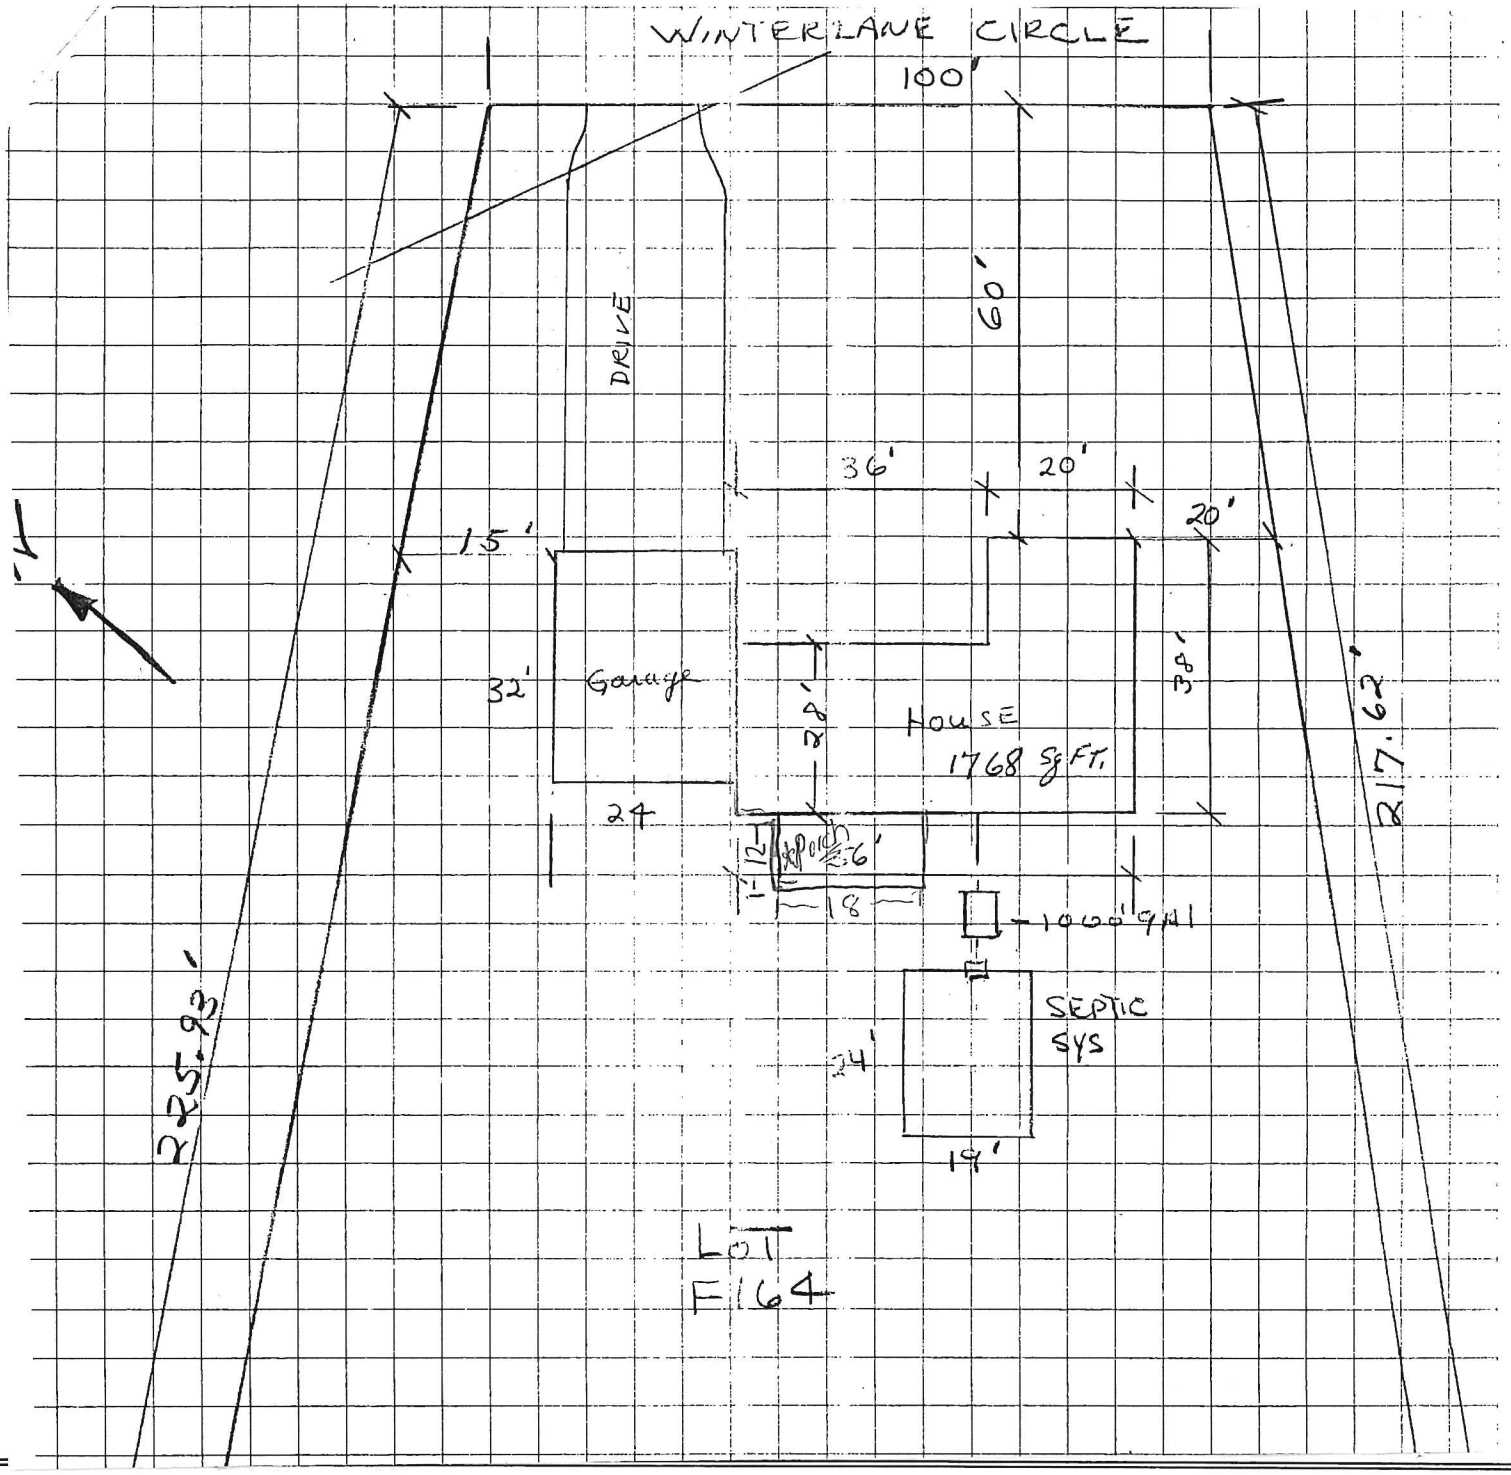
WINTERLANE CIRCLE
100'
60'
DRIVE
36'
20'
20'
15'
32'
Garage
28'
HOUSE
1768 SqFT.
38'
24
12
porch
6'
18
1000 gal
SEPTIC
SYS
24'
19'
225.93'
217.62'
LOT
F164