Appeal Period Expires 3/19/10
Zoning District R2

Town of Essex, Vermont
Application for Zoning Permit
www.essex.org

Application Date __/__/__
Permit Number 2010-16

All construction is to be completed in accordance with the Town of Essex Zoning Regulations and any/all federal or state regulations now in effect. You are required to post this permit in a conspicuous location on the property and it must remain posted throughout the construction period.

Any interested person may appeal the decision of the Zoning Administrator to the Zoning Board of Adjustment within fifteen (15) days of the permit's date of issuance. Commencing construction within this fifteen (15) day appeal period is prohibited by law.

Occupancy of the premises shall not take place until a Certificate of Occupancy is obtained.

Approval is subject to accuracy of information provided by the applicant.

A

Parcel Account Numb. (Map-Parcel-Lot) 2-084-001-005
(found in Town Assessor's Office)
Property Address: 24 windridge Rd
Owner: Roger & Julie Campbell
Owner Address: 24 windridge Rd
Owner Phone: (work) _____ (home) 879-1227
(cell) 310-3765 (Email) skibang2002@yahoo.com
Contractors name: Sheds USA Home Depot Phone: _____
Cell: _____
Estimated Construction Dates: Start: 03/01/10 Completion: 04/02/10
Sq. Feet: 96 Estimated Cost (labor & materials): $ 2100

B

Sewage Disposal (Please attach Sewer or Septic Application).
Public ☒ Private ☐ Connection Fee $_____ Date Paid: __/__/__
Proposed New Bedrooms: ____ Existing Bedrooms ____ N/A

C

Water (Please attach Water Service Application).
Public ☒ Private ☐ Fee $_____ Date Paid: __/__/__ N/A

D

Driveway (Please attach copy of approved Curbcut / Utility Application).
Date of approval __/__/__ N/A

E

Stormwater

☐ Project disturbs an area greater than or equal to 1 acre – Erosion Control Permit Required. Attach completed permit application.

☐ Project creates new or expands existing impervious surface greater than or equal to ½ acre – Erosion Control Permit and Stormwater Management Permit required. Attach completed permit application. N/A

F

Diagram – Show a sketch of project on reverse of this application with property lines, building, and setbacks or attach separate sheet. (Instruction sheet available upon request.)

shed, see back

G

Signature of Owner Roger Campbell

G

Check box(es) which describe proposed use or construction (circle choice in parenthesis).

N = New A = Addition R = Remodel

	N	A	R
Residential:			
Single Family	☐	☐	☐
Two-family (duplex)(other)	☐	☐	☐
Multi-family	☐	☐	☐
Condominium / Townhouse	☐	☐	☐
Mobile home	☐	☐	☐
Inclusions or Additions:			
Garage (attached) (detached)	☐	☐	☐
Porch (enclosed) (open)	☐	☐	☐
Deck	☐	☐	☐
Pool (in) (above) ground	☐	☐	☐
Shed	☒	☐	☐
Barn (residential) (agriculture)	☐	☐	☐
Non-residential:			
Commercial / Industrial	☐	☐	☐
Stormwater:			
Stormwater	☐	☐	☐
Erosion Control	☐	☐	☐
Other:			
Change in use	☐	☐	☐
Miscellaneous	☐	☐	☐
Renewal	☐	☐	☐

Office Use Only

Fees: Type	Amount	Date Pd
Permit	$ 50.00	03/03/10
School	$	__/__/__
Recreation	$	__/__/__
Recording	$ 10.00	03/02/10
Other	$	__/__/__

Building Permit
Approved ☒ Rejected ☐ Date 3/4/10
Issued to: Campbell, Roger + Julie
Zoning Administrator: Frank L. Kelley
Notes: _____
C.O. Required Yes ☐ No ☒

(web) 01/25/06

THIS PERMIT VALID FOR TWELVE (12) MONTHS FROM DATE OF ISSUE
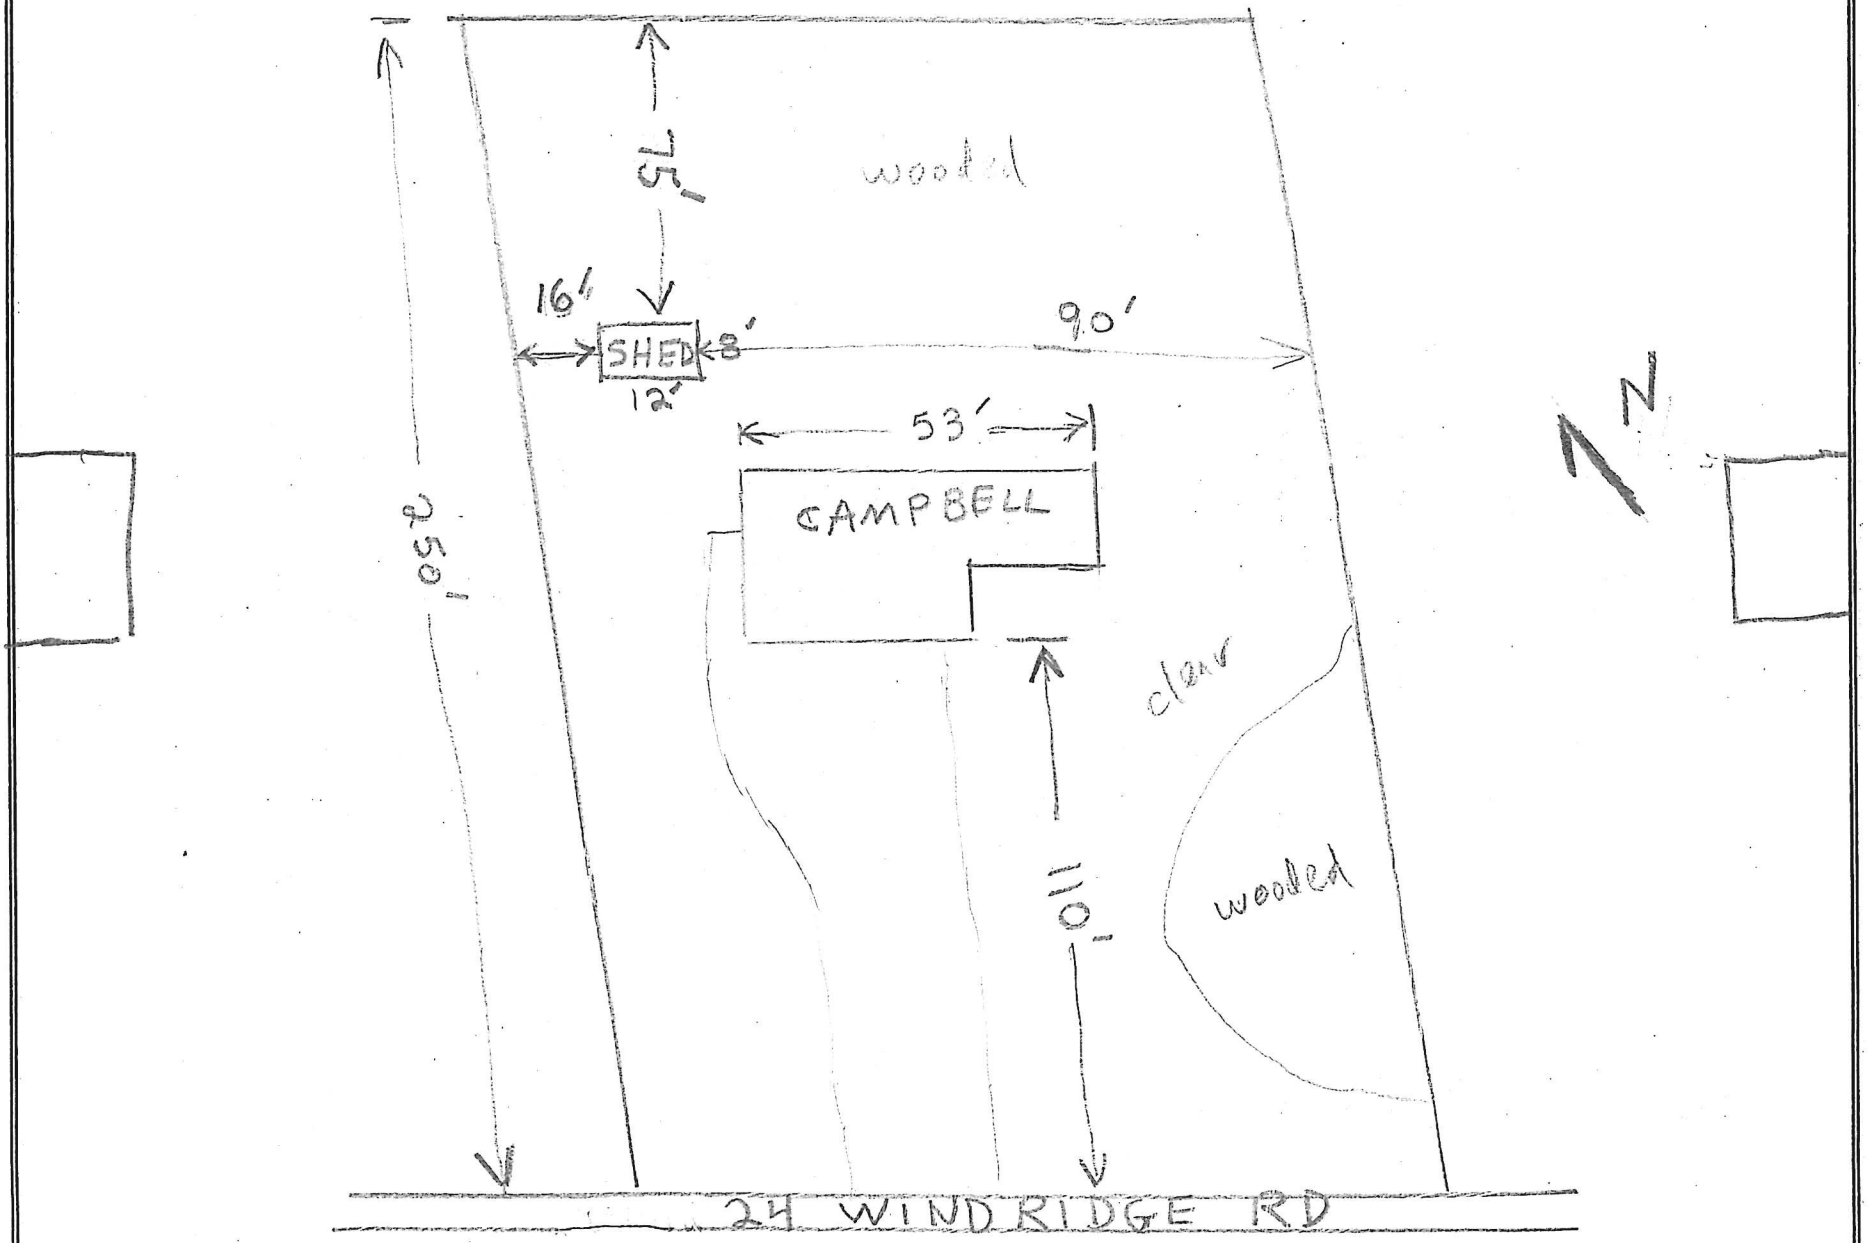
F **Diagram** – Provide diagram here and include all setbacks