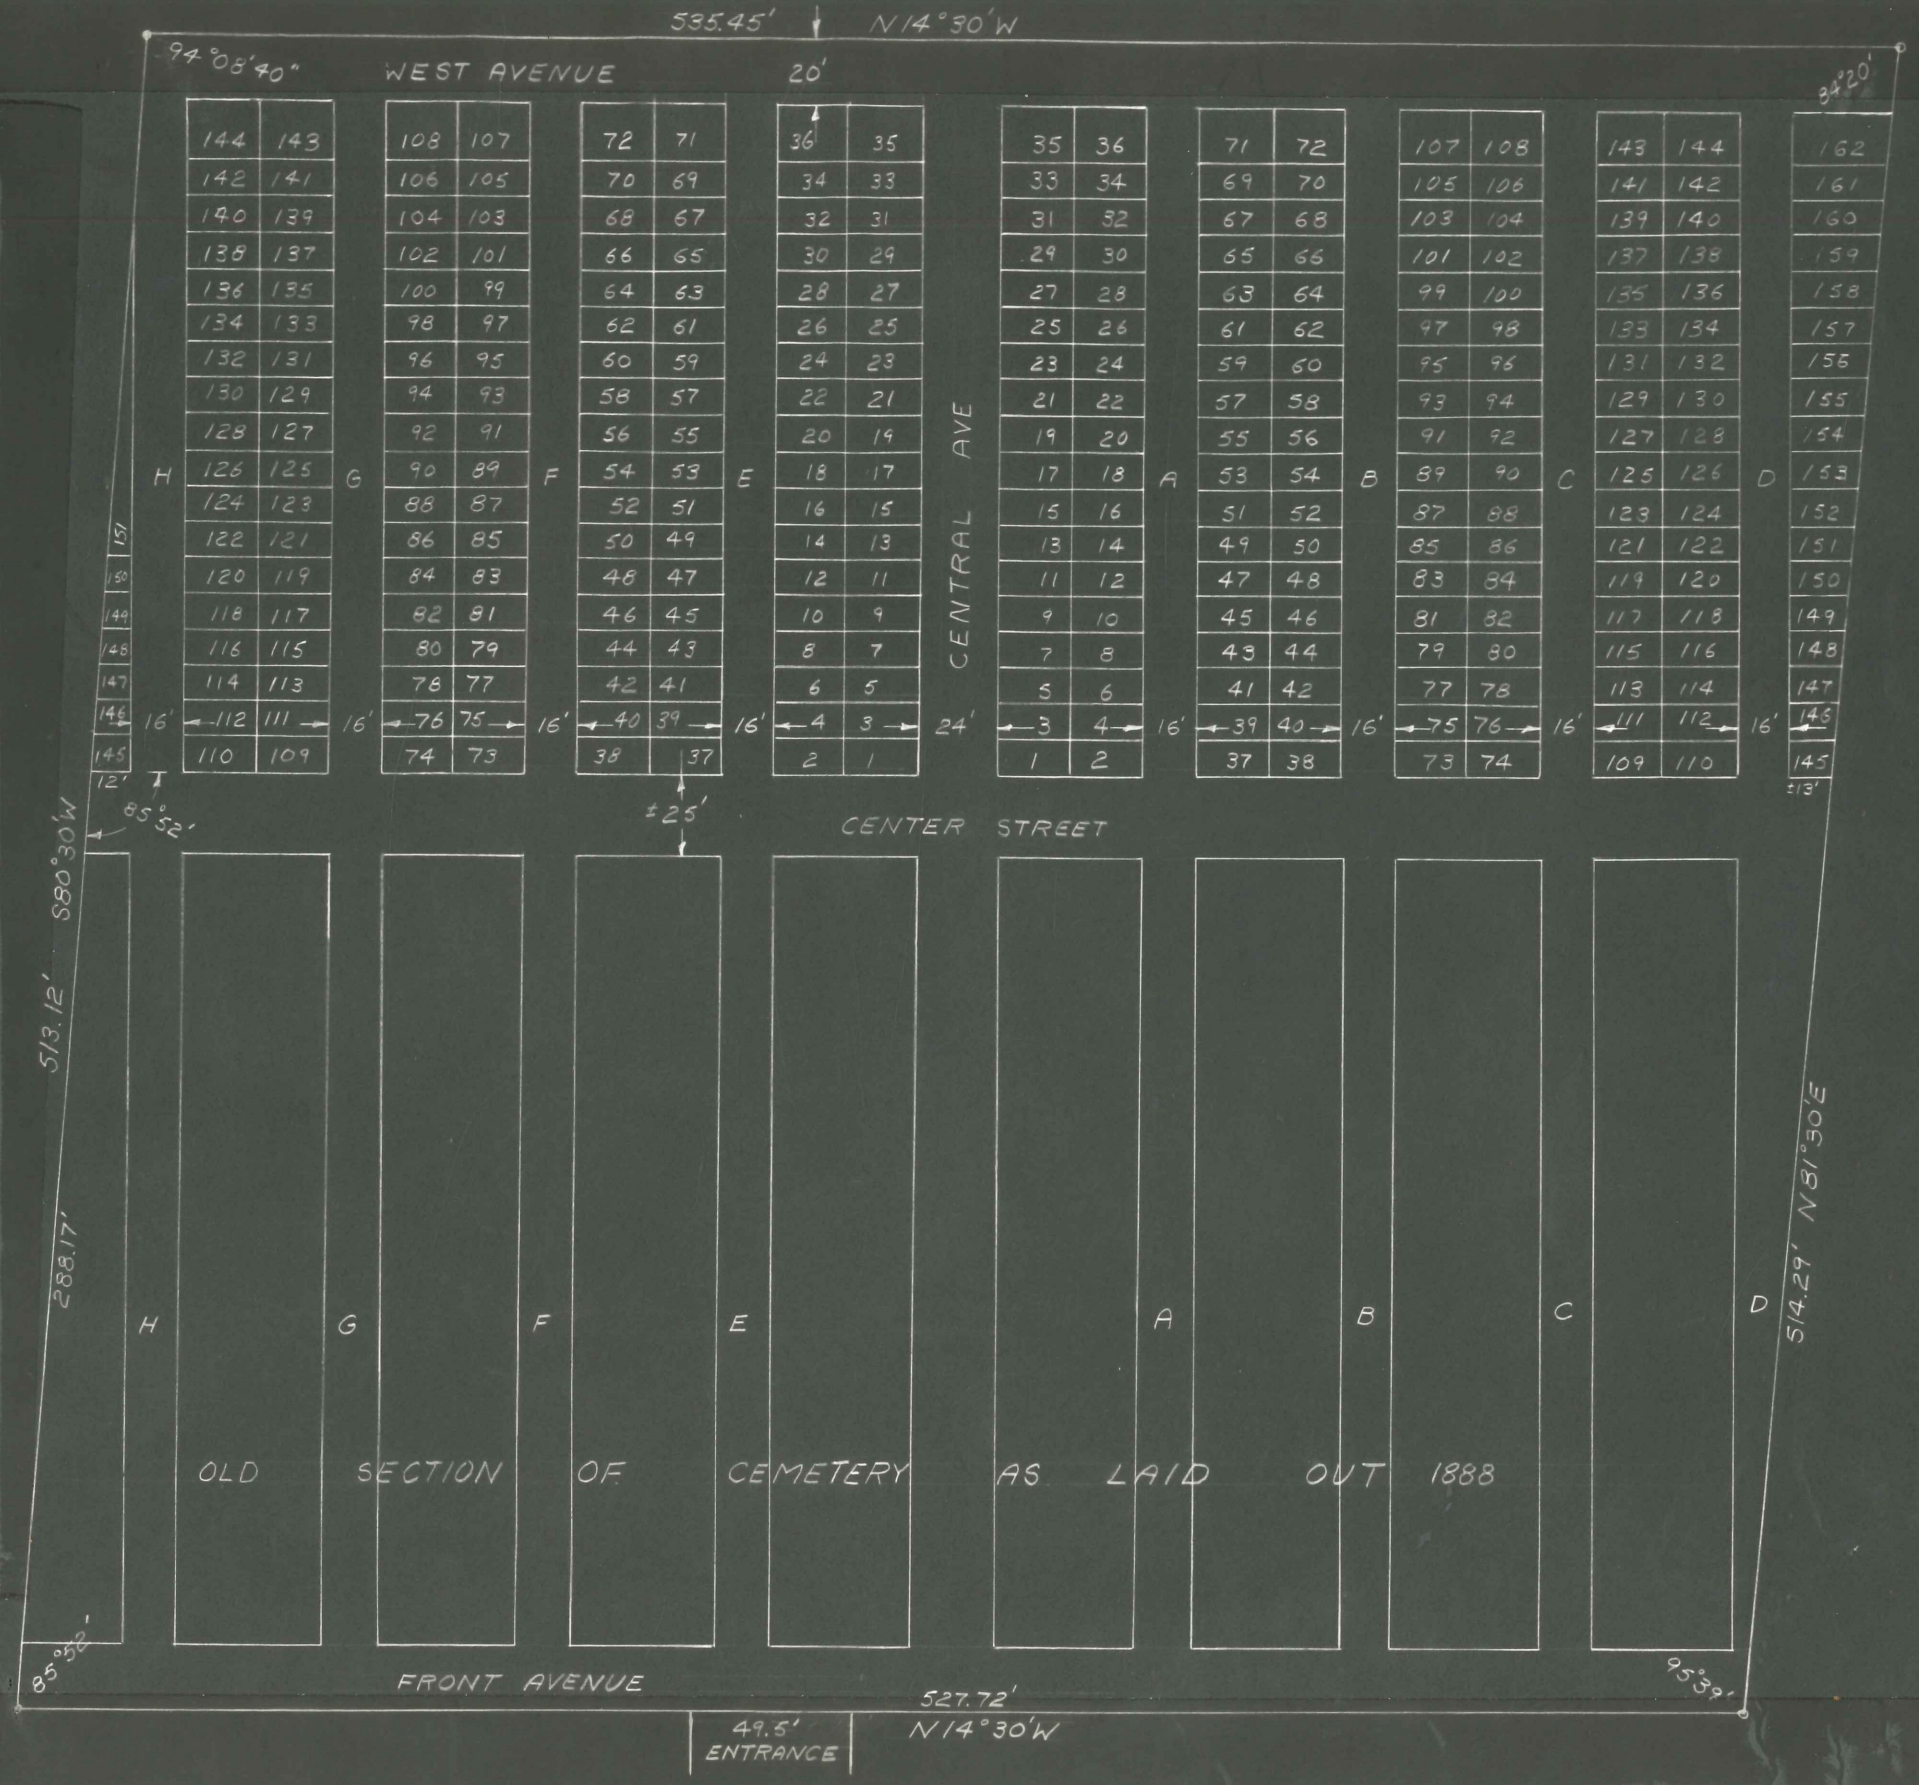MOUNTAIN VIEW CEMETERY PLOT PLAN
WESTERN SECTION LAID OUT BY HARVELL + TARTE
JUNE 1962 SCALE 1"=40' TYPICAL PLOT 11' BY 22'
MONUMENTS LOCATED AT ALL STREET CORNERS IN NEW SECTION